TYPE "A"

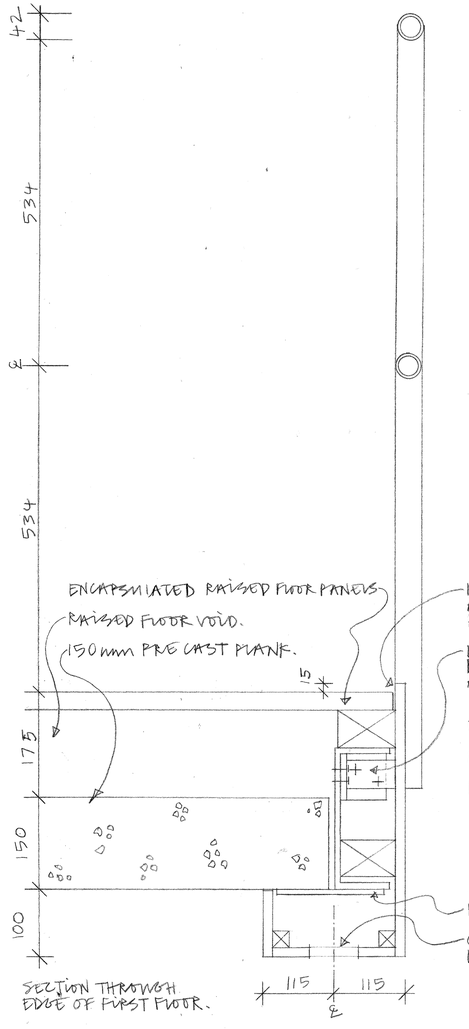

SECTION THROUGH EDGE OF FIRST FLOOR.

TYPE "B"

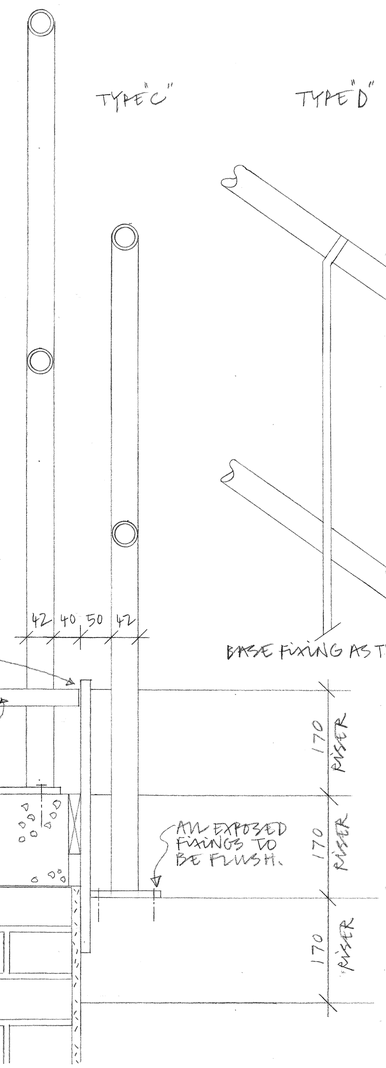

SECTION THROUGH JUNCTION OF STAIR WALL AND FIRST FLOOR.

TYPE "C"

TYPE "D"

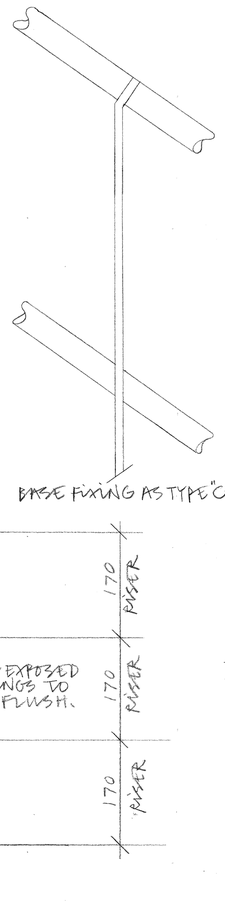

TYPE "A"

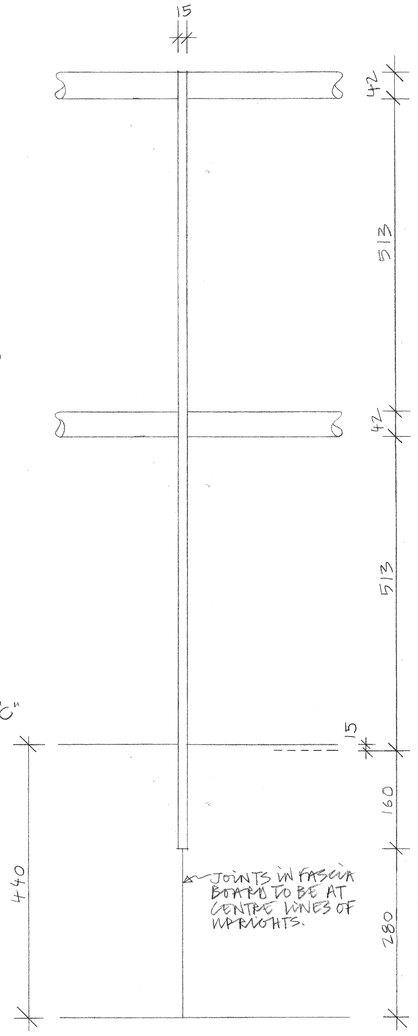

ELEVATION OF EDGE OF FIRST FLOOR.

TYPE "E"

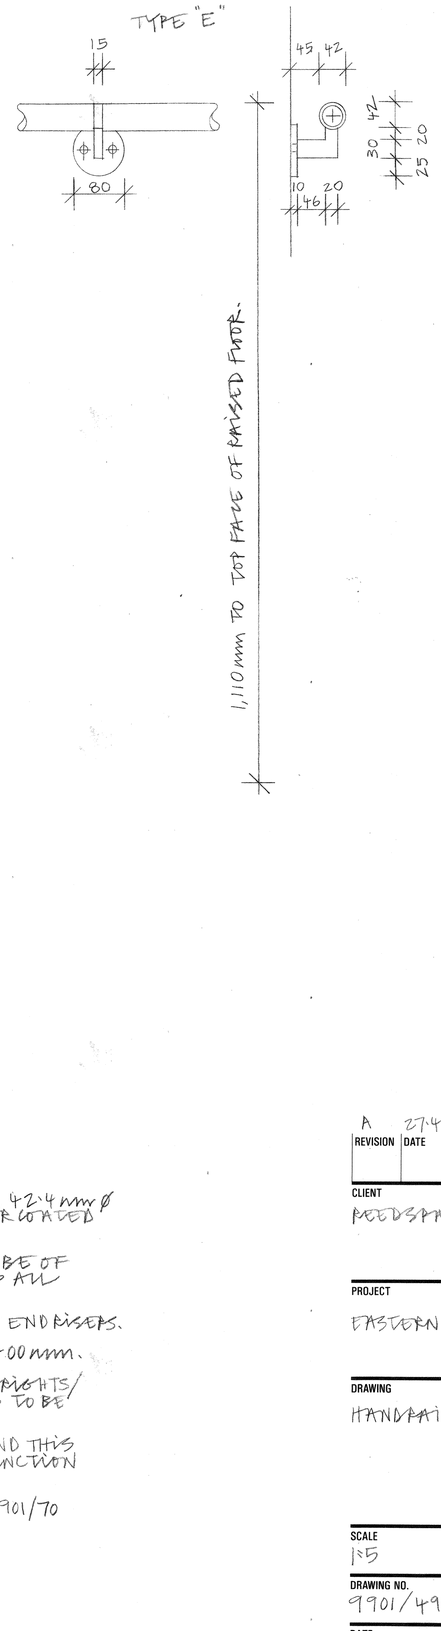

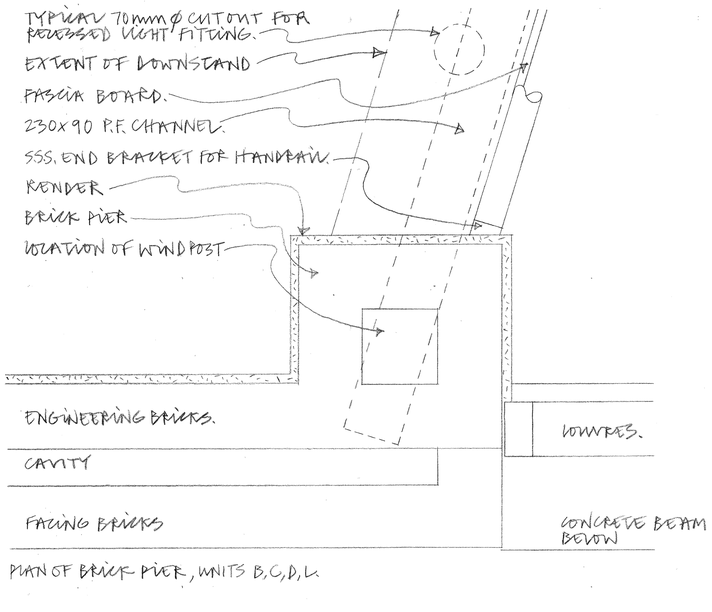

PLAN OF BRICK PIER, UNITS B,C,D,L.

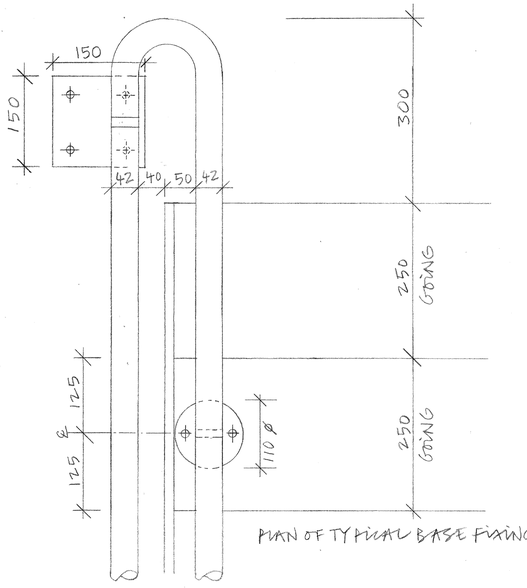

PLAN OF TYPICAL BASE FIXINGS

ALL GOINGS 250mm

ALL RISERS 170 mm.

HANDRAILS TO BE OF 3·2 mm THICK, 42·4 mm ø STEEL TUBE, WITH POLYESTER POWDER COATED FINISH TO RAL COLOUR.

UPRIGHTS, BRACKETS AND BASES TO BE OF SATIN STAINLESS STEEL, INCLUDING ALL VISIBLE FIXINGS.

HANDRAIL TO PROJECT 300mm PAST END RISERS.

FINISHED FLOOR TO FLOOR LEVEL: 3,400 mm.

ALL JUNCTIONS OF HANDRAIL AND UPRIGHTS/ BRACKETS TO BE HIDDEN - DETAILS TO BE AGREED WITH ARCHITECT.

DETAILS SHOWN ARE TYPICAL ONLY, AND THIS DRAWING SHOULD BE READ IN CONJUNCTION WITH DRWG NO. 9901/48.

READ IN CONJUNCTION WITH DRWG NO. 9901/70

REVISION	DATE	INITIALS	DETAILS
A	27.4.01	DV	DOWNSTAND REDUCED BY 10mm

CLIENT
REEDSPACE LTD

PROJECT
EASTERN ROAD, BRACKNELL.

DRAWING
HANDRAIL DETAILS

SCALE
1:5

DRAWING NO.
9901/49A

DATE
1.2.2001

DRAWN BY
DV

Do not scale drawing. Dimensions to be verified on site.
This drawing is the property of Bill Reed Architecture and they reserve the copyright. The drawing is issued on the condition that it is not copied, reproduced, retained or disclosed to any unauthorised person, either wholly or in part, without the consent in writing of Bill Reed Architecture.

BILL REED ARCHITECTURE
44 KINGS TERRACE, LONDON NW1 OUR TELEPHONE 071 - 387 4521 FAX 071 - 387 2294