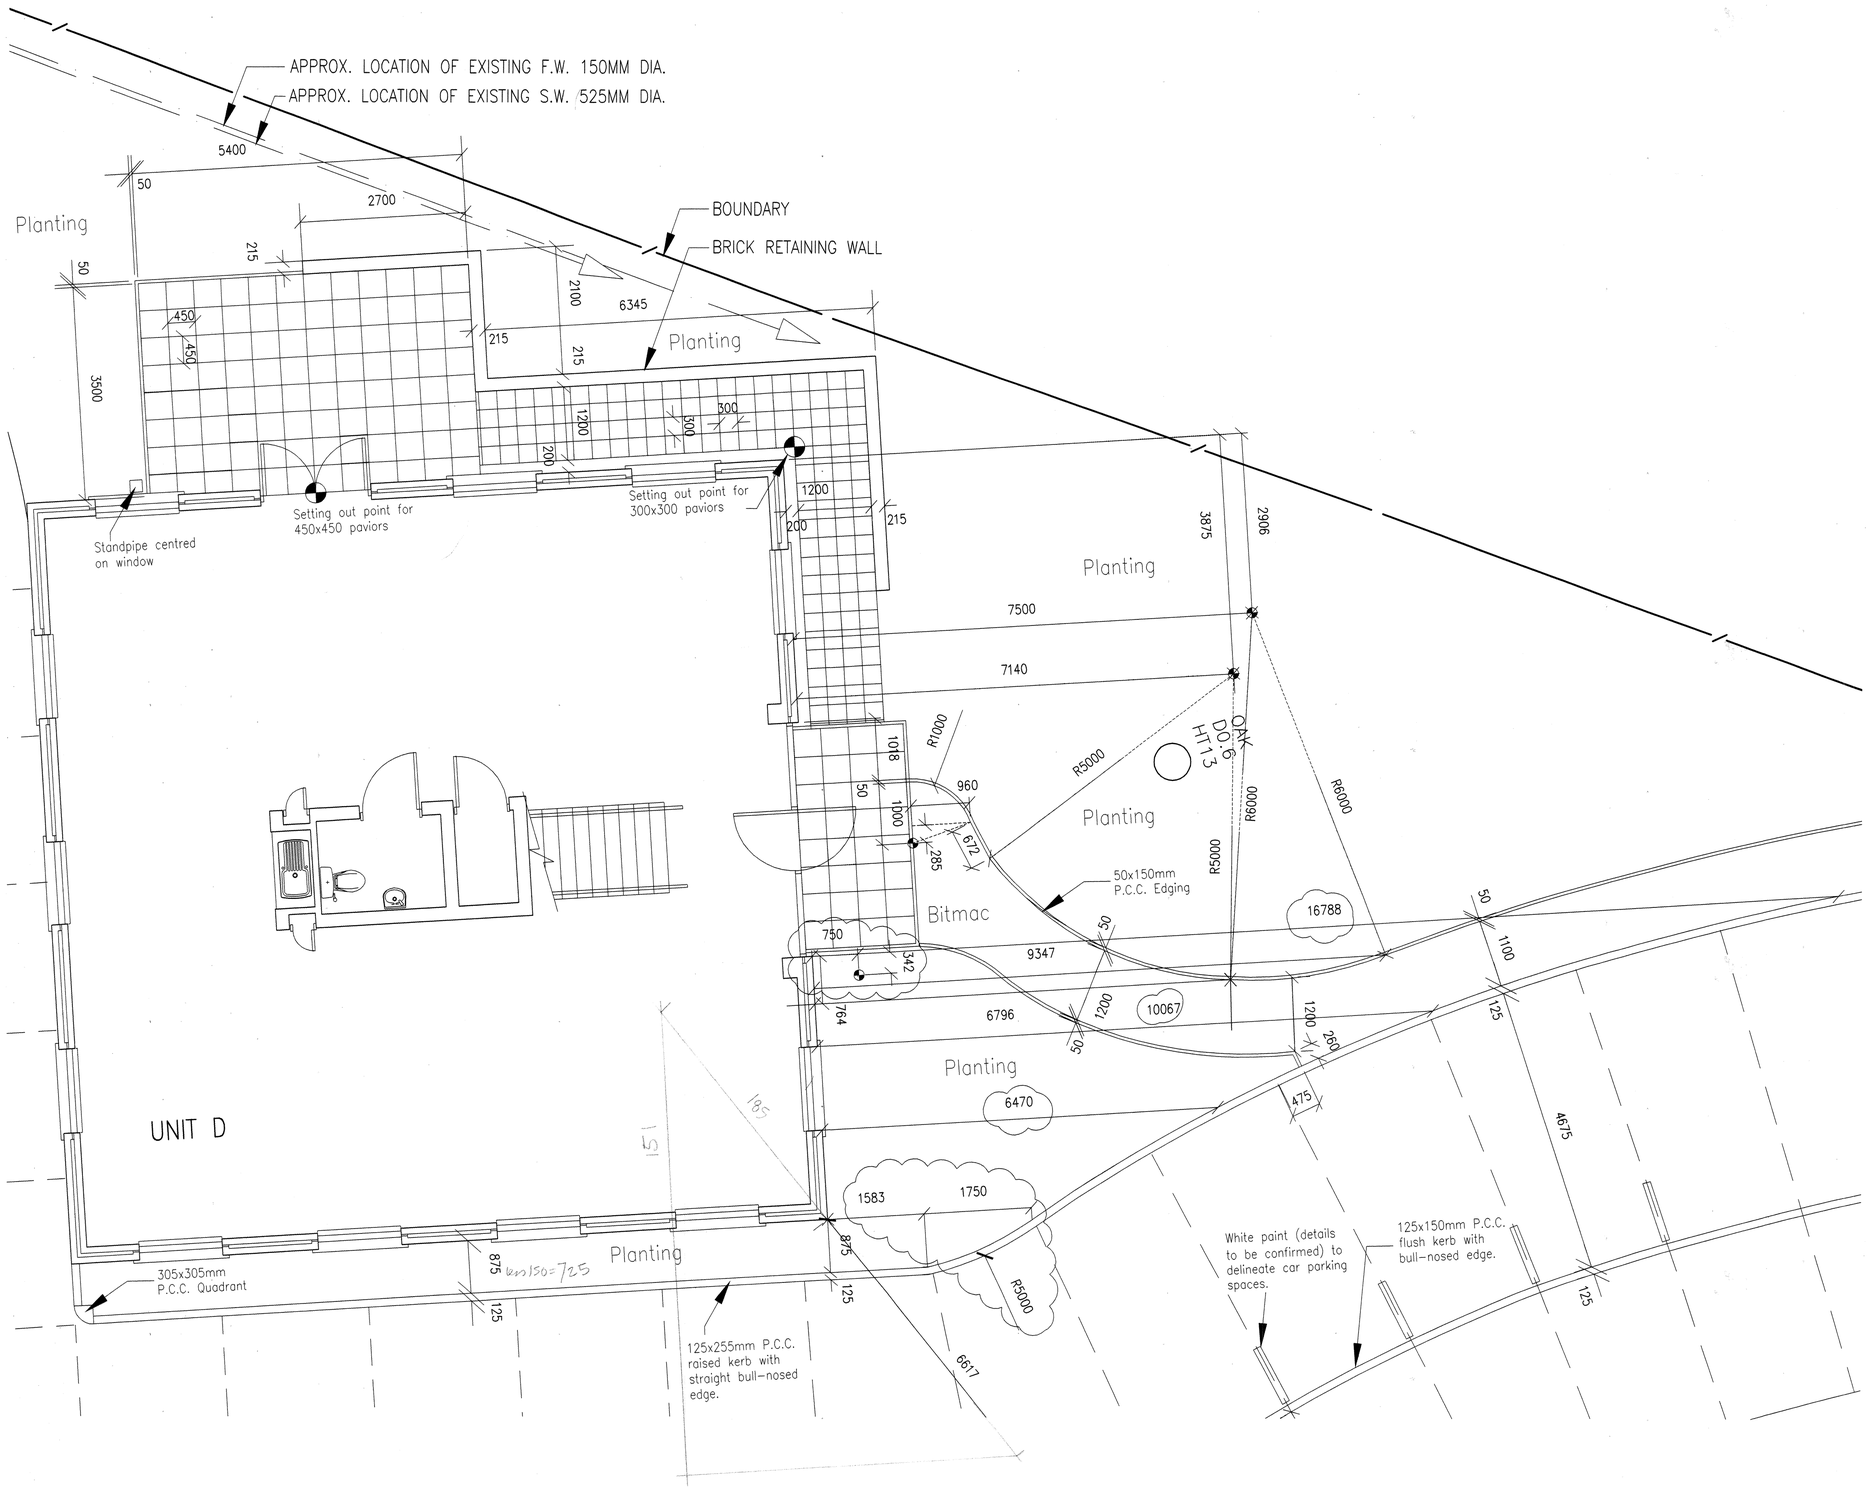

REVISIONS

A 07.06.02 KO'C
SETTING OUT DIMENSIONS AND ANNOTATION ADDED.

B 11.06.02 KO'C
EXTRA DIMENSIONS ADDED TO ASSIST CONTRACTOR'S SETTING OUT.

Dateplotted11.06.02

CLIENT
REEDSPACE LIMITED

PROJECT
12 OFFICE UNITS AT
EASTERN ROAD BRACKNELL

DRAWING
HARD LANDSCAPING: UNIT D

SCALE
1:50

DRAWING NO. 9901/83
REVISION B
DATE MAY 2002
DRAWN BY TJ/KO'C

BILL REED ARCHITECTURE
44 KINGS TERRACE, LONDON NW1 0JR TELEPHONE 020 7387 4521 FAX 020 7387 2294