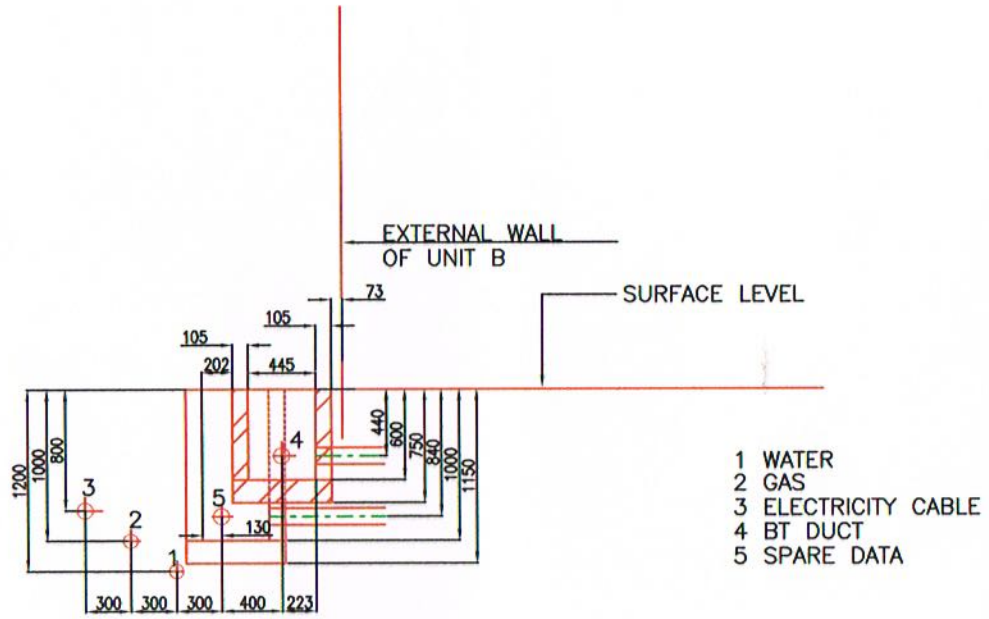

SECTION J–J

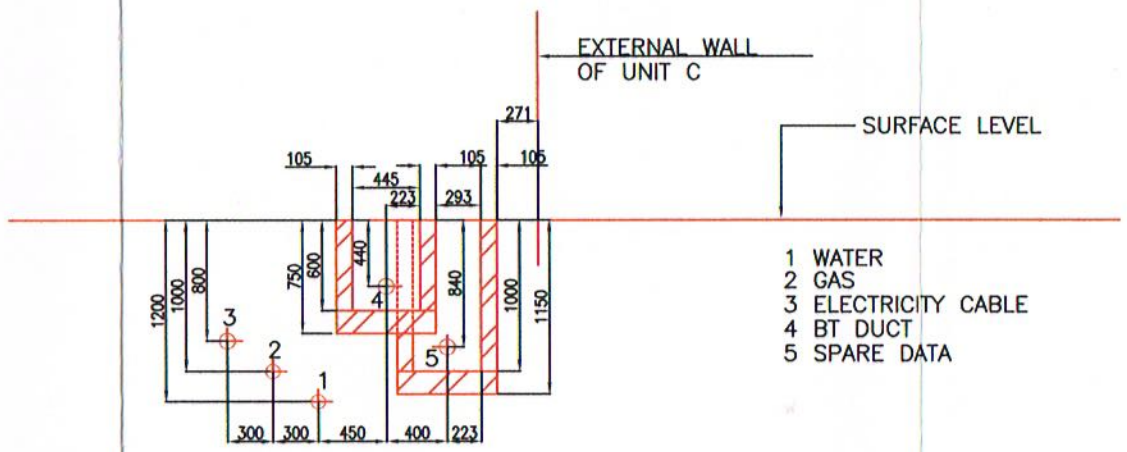

SECTION K–K

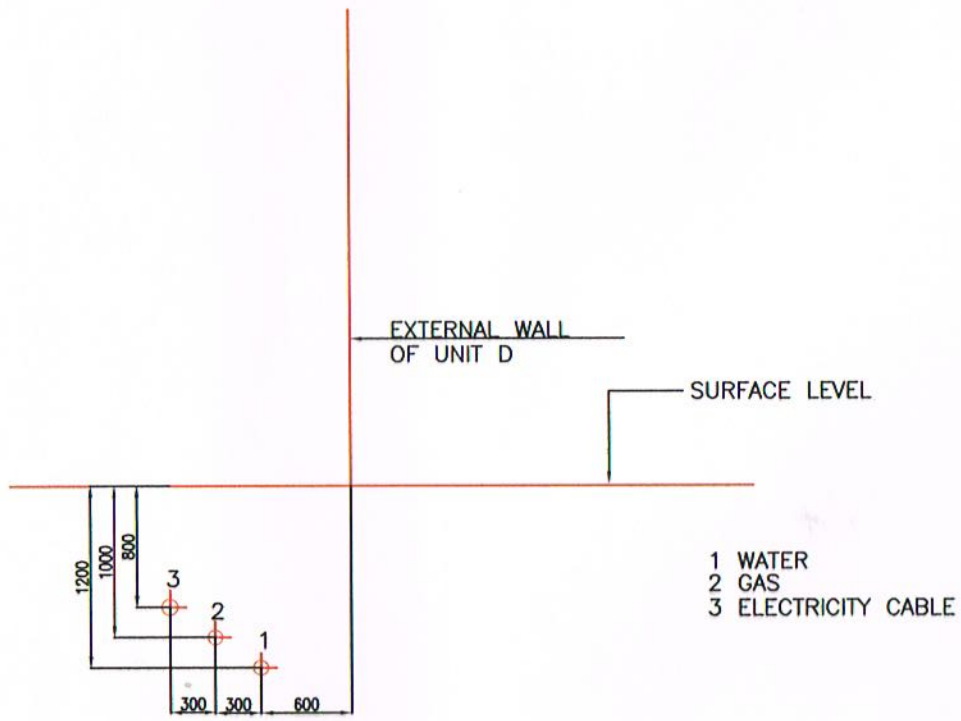

SECTION L–L

NOTES

Rev.	Date	Revisions

BRUNEL
ENGINEERING CONSULTANTS LTD
1 Gloucester Row
Clifton
Bristol BS8 4AW
TN. 0117 973 0835 FX. 0117 973 1895

Contract
REEDSPACE LIMITED
.
PROPOSED OFFICE DEVELOPMENT
EASTERN ROAD, BRACKNELL
.

Drawing Title
SITE PLAN
DISTRIBUTION OF SERVICES
SECTIONS
.
.

Drawing Status
CONTRACT

Date : MAY 2002 | Scale 1 : 50

Drawing Number: 9193/S3 - SHEET 3 OF 3 | Rev. –

14.5.02