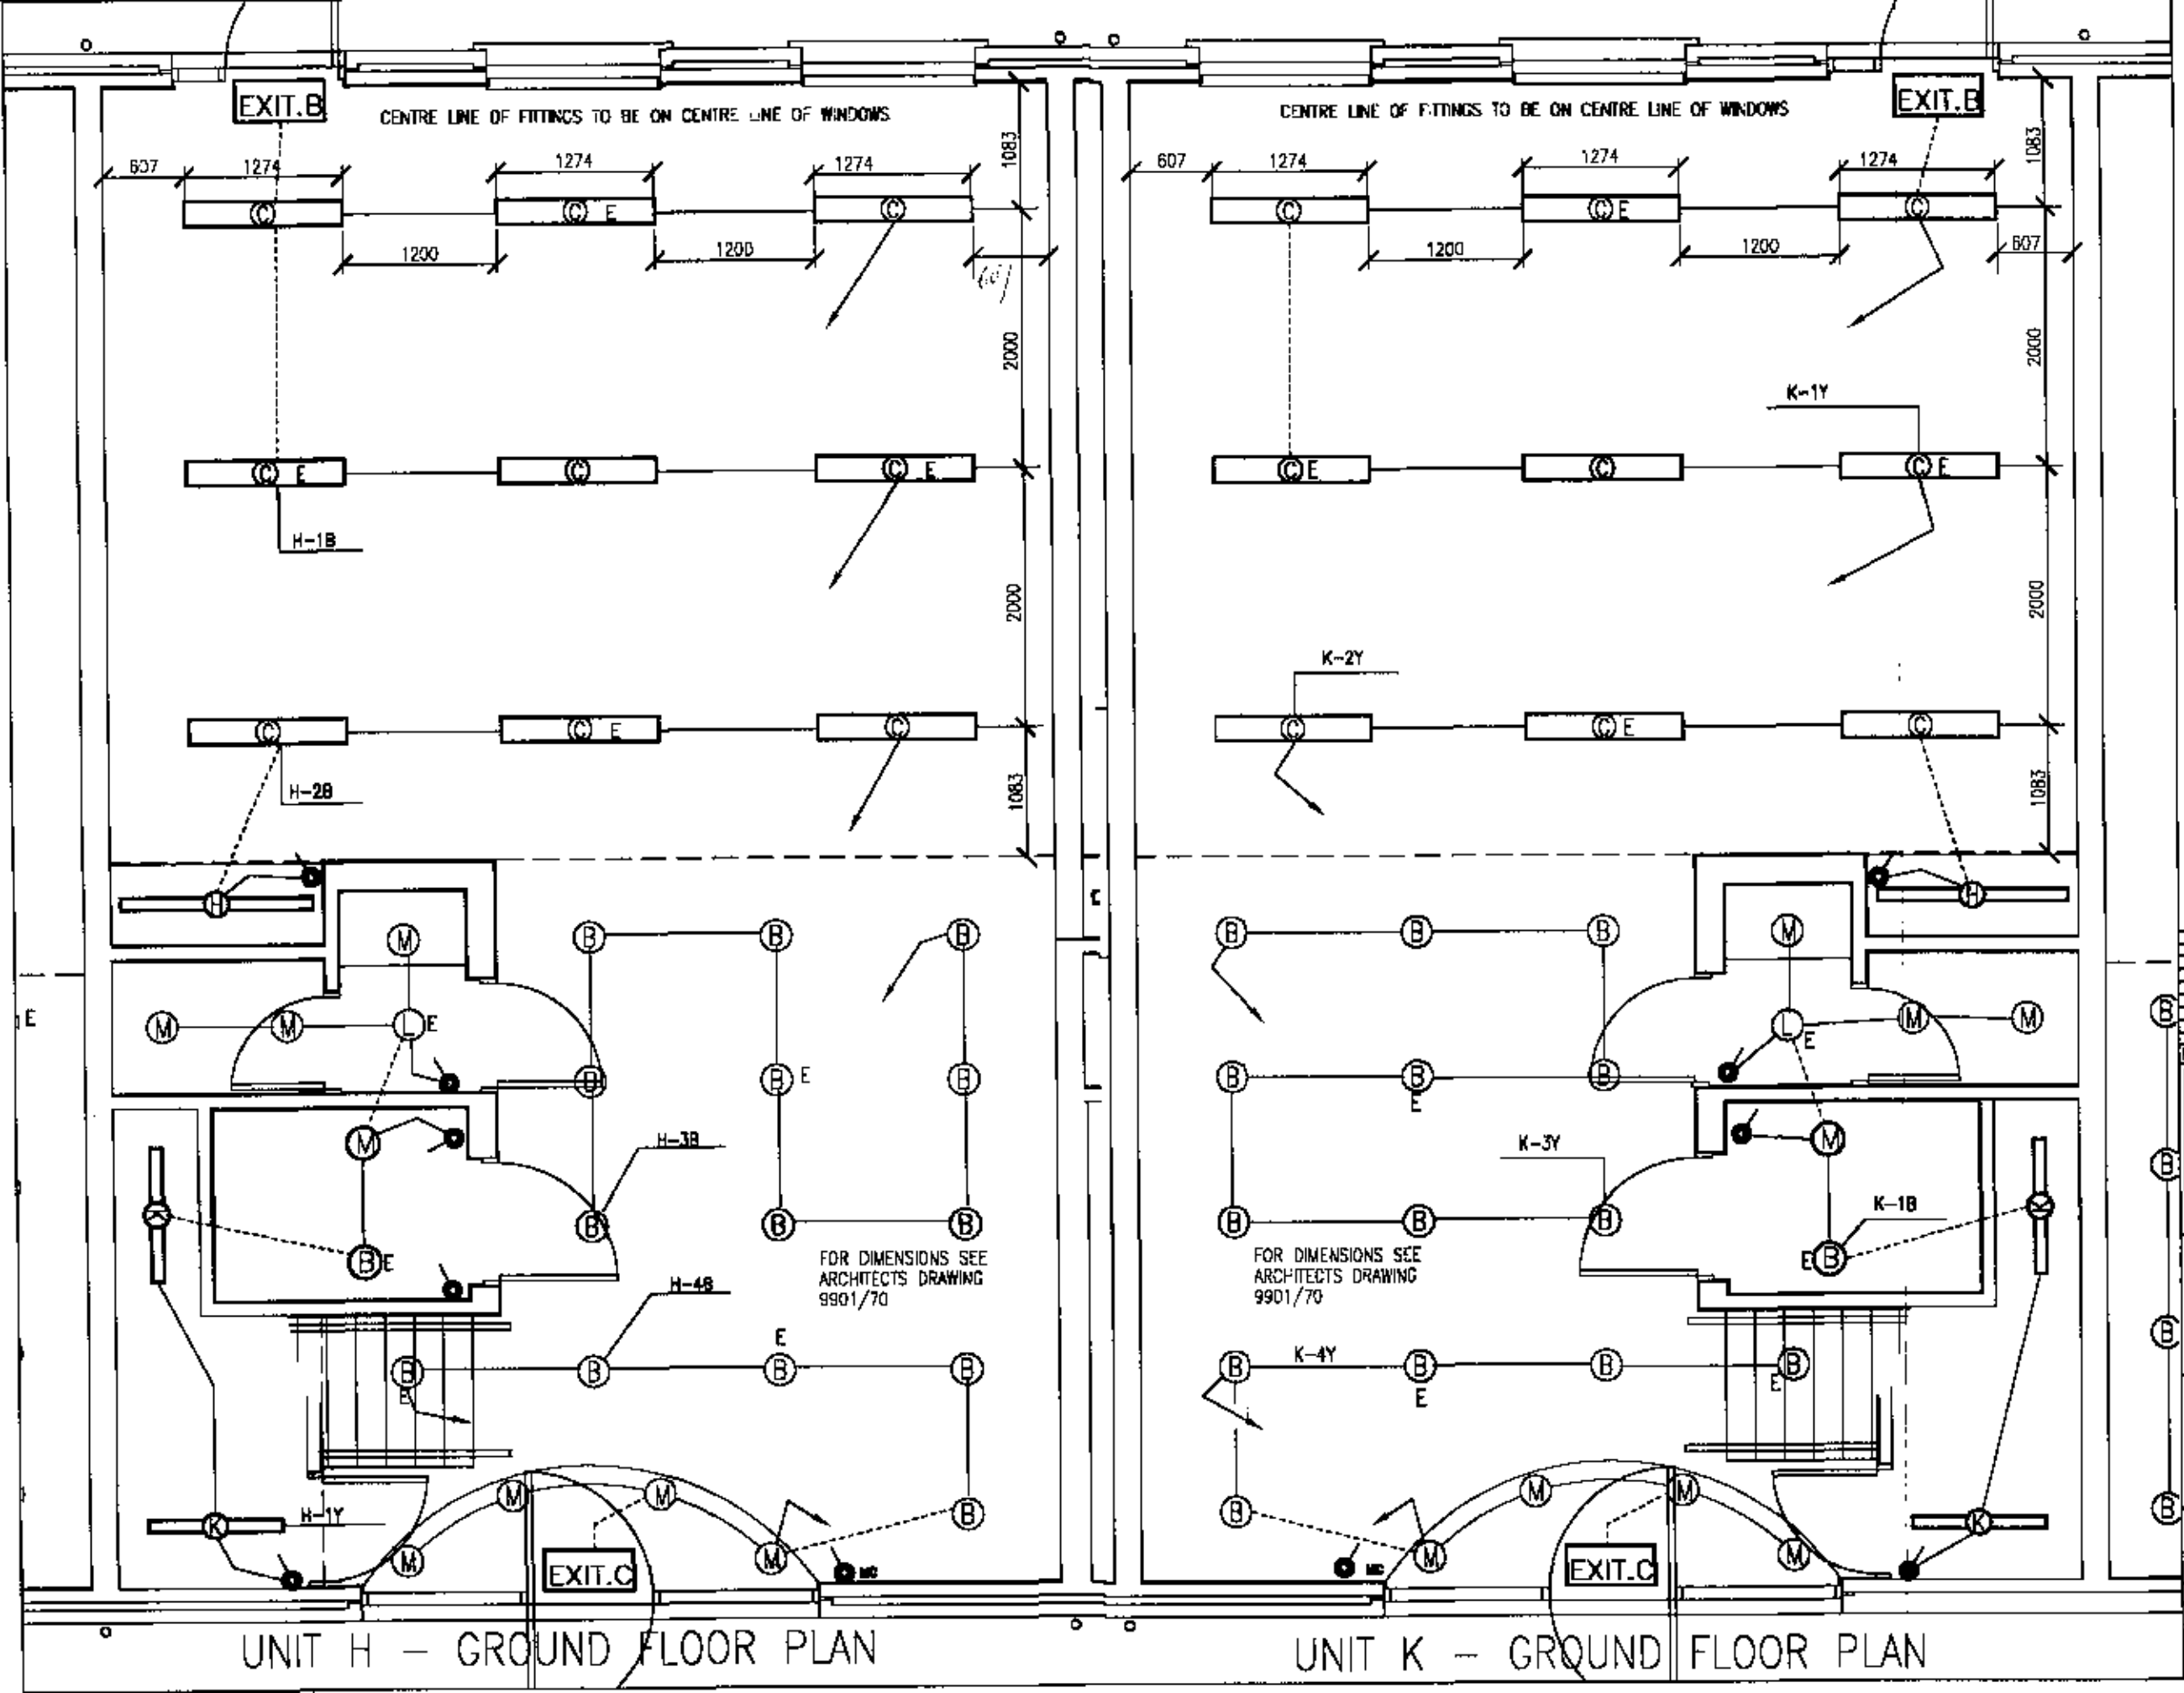

UNIT H – GROUND FLOOR PLAN

UNIT K – GROUND FLOOR PLAN

Rev.	Date	Revisions
D	24.01.02	DIMENSIONS ADDED
C	14.12.01	LIGHTING FITTING REFERENCES CHANGED TO ACCORD WITH REVISED SCHEDULE
B	18.10.01	UNITS H&K – 3 No. TYPE H FITTINGS DELETED & 5 No. TYPE K FITTINGS ADDED
A	18.09.01	UNITS H&K – 2 SWITCHES RELOCATED AND CAP. TYPE K FITTING ADDED

BRUNEL
ENGINEERING CONSULTANTS LTD
1 Gloucester Row
Clifton
Bristol BS8 4AW
TN. 0117 973 0835 FX. 0117 973 1897

Contract
REEDSPACE LIMITED

PROPOSED OFFICE DEVELOPMENT
EASTERN ROAD, BRACKNELL

Drawing Title
UNITS H & K - GROUND FLOOR
LIGHTING SERVICES

25.1.02

Drawing Status
TENDER/CONTRACT

Date : DEC 2000 | Scale 1 : 50

Drawing Number: 9193/H-K/GF/E2 | Rev. D