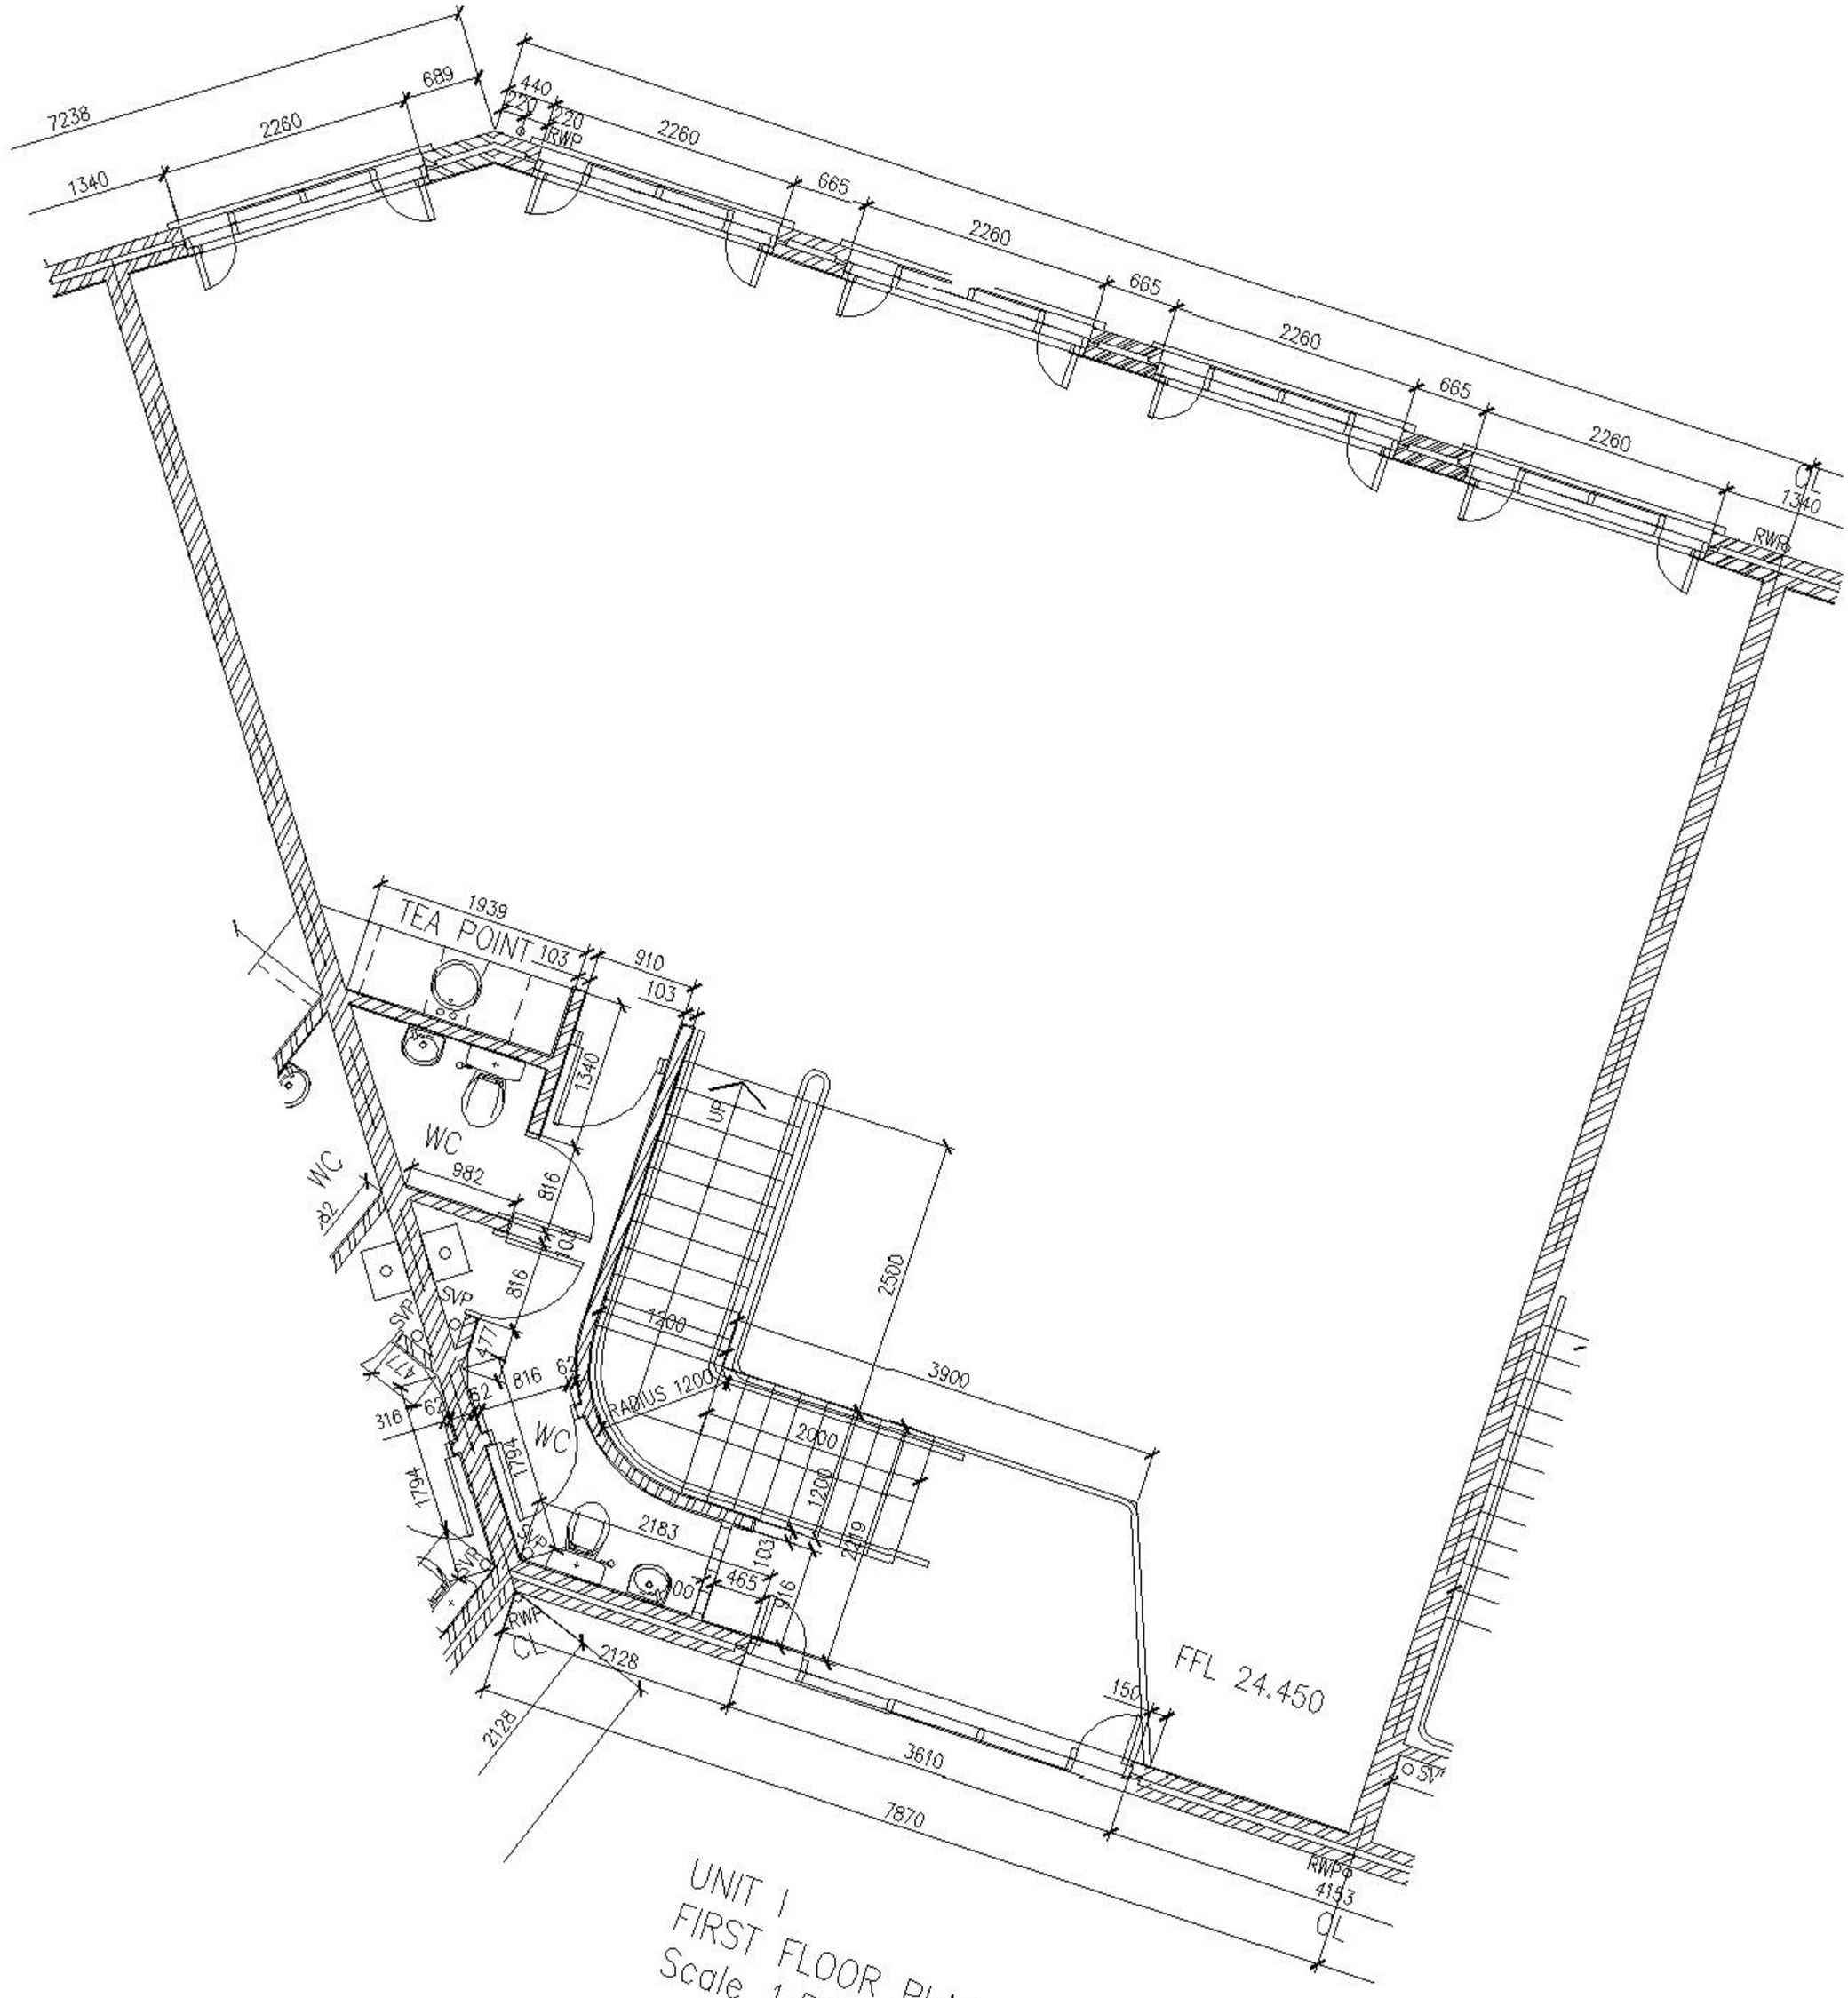

UNIT 1
FIRST FLOOR PLAN
Scale 1:50